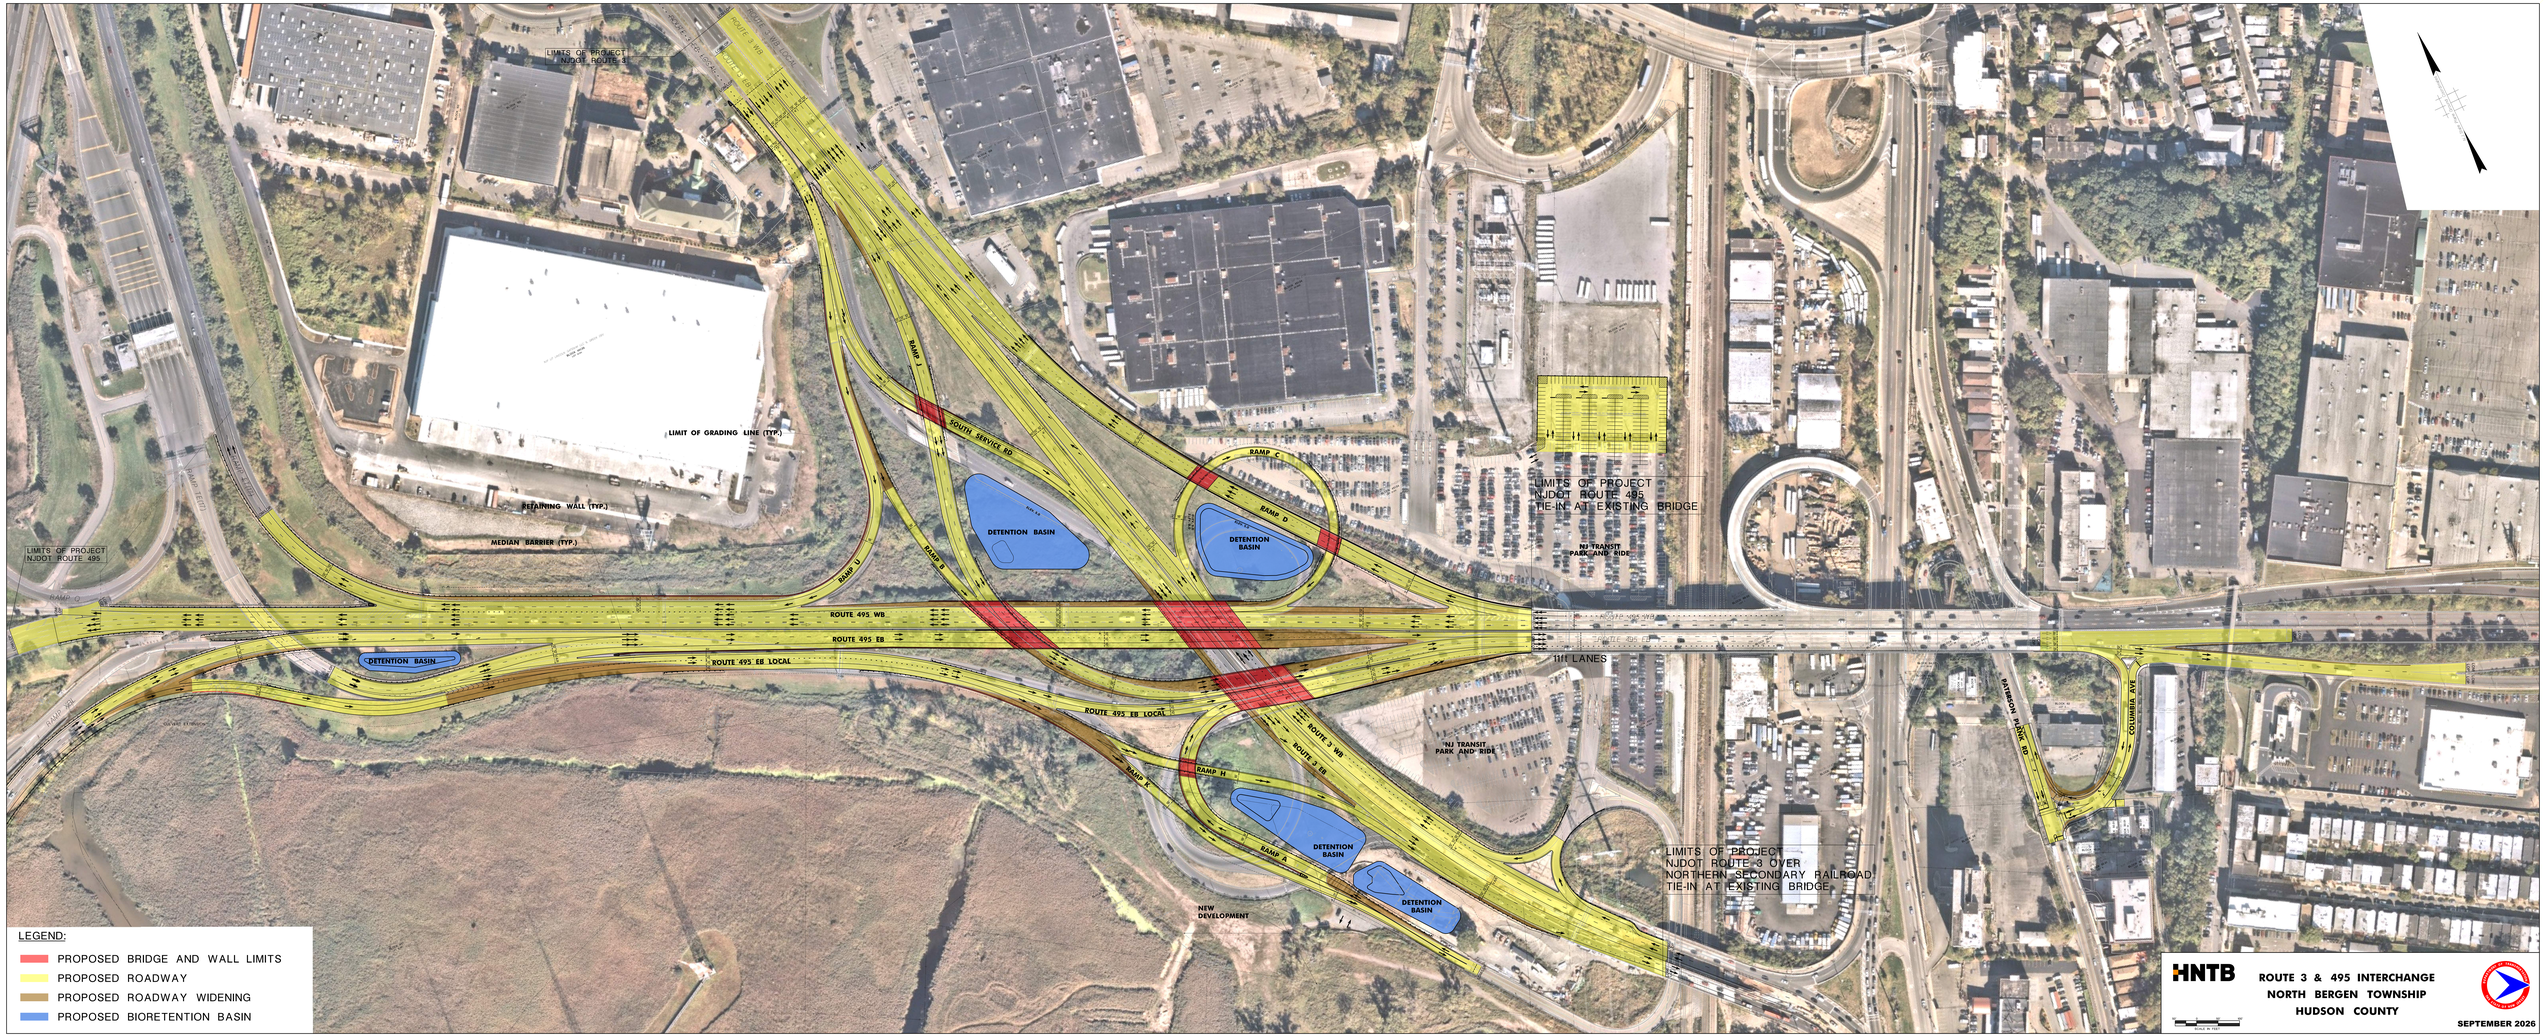
LIMITS OF PROJECT
NJDOT ROUTE 3
LIMIT OF GRADING LINE (TYP.)
RETAINING WALL (TYP.)
MEDIAN BARRIER (TYP.)
LIMITS OF PROJECT
NJDOT ROUTE 495
RAMP J
SOUTH SERVICE RD
RAMP C
RAMP D
DETENTION BASIN
DETENTION BASIN
RAMP U
RAMP B
ROUTE 495 WB
ROUTE 495 EB
ROUTE 495 EB LOCAL
DETENTION BASIN
ROUTE 495 EB LOCAL
RAMP T
RAMP H
ROUTE 3 WB
ROUTE 3 EB
DETENTION BASIN
RAMP A
DETENTION BASIN
NEW DEVELOPMENT
LIMITS OF PROJECT
NJDOT ROUTE 495
TIE-IN AT EXISTING BRIDGE
NJ TRANSIT
PARK AND RIDE
NJ TRANSIT
PARK AND RIDE
LIMITS OF PROJECT
NJDOT ROUTE 3 OVER
NORTHERN SECONDARY RAILROAD
TIE-IN AT EXISTING BRIDGE
PATERSON PLANK RD
COLUMBIA AVE
LEGEND:
PROPOSED BRIDGE AND WALL LIMITS
PROPOSED ROADWAY
PROPOSED ROADWAY WIDENING
PROPOSED BIORETENTION BASIN
HNTB
ROUTE 3 & 495 INTERCHANGE
NORTH BERGEN TOWNSHIP
HUDSON COUNTY
SEPTEMBER 2026